



Disclaimer: The content contained in these architectural plans [Plans] remains at all times the intellectual property of Intrapac Property Pty Ltd (Company). The Plans are provided strictly on the basis of and subject to these terms. By taking a copy of the Plans, you acknowledge and represent to the Company that you have read, understood and accepted these terms and agree to keep the Plans confidential. The Plans are current as at the date of issue, and are approximate and for illustrative purposes only. Any furnishings illustrated are not included. To the extent permitted by law, no guarantees, warranties or representations as to the accuracy and completeness of the Plans are made. The Company may substitute items with equivalent items, use substitute products(s) or modify the Plans (including any specifications or dimensions represented on the Plans) due to building and design controls that could not be reasonably foreseen at the time of issue, product changes, unavailability, and similar reasons. You should review the specific terms of the contract of sale prior to purchase. The provisions of the contract of sale override any inconsistency with these Plans. To the extent permitted by law, the Company and its directors, officers, employees, advisers and agents expressly disclaim all liability which may be based on any information, statement or opinion contained in or omitted from the Plans. You must not rely upon such information in any way. The Company accepts no liability for any action taken or not taken by any party in reliance on the Plans.

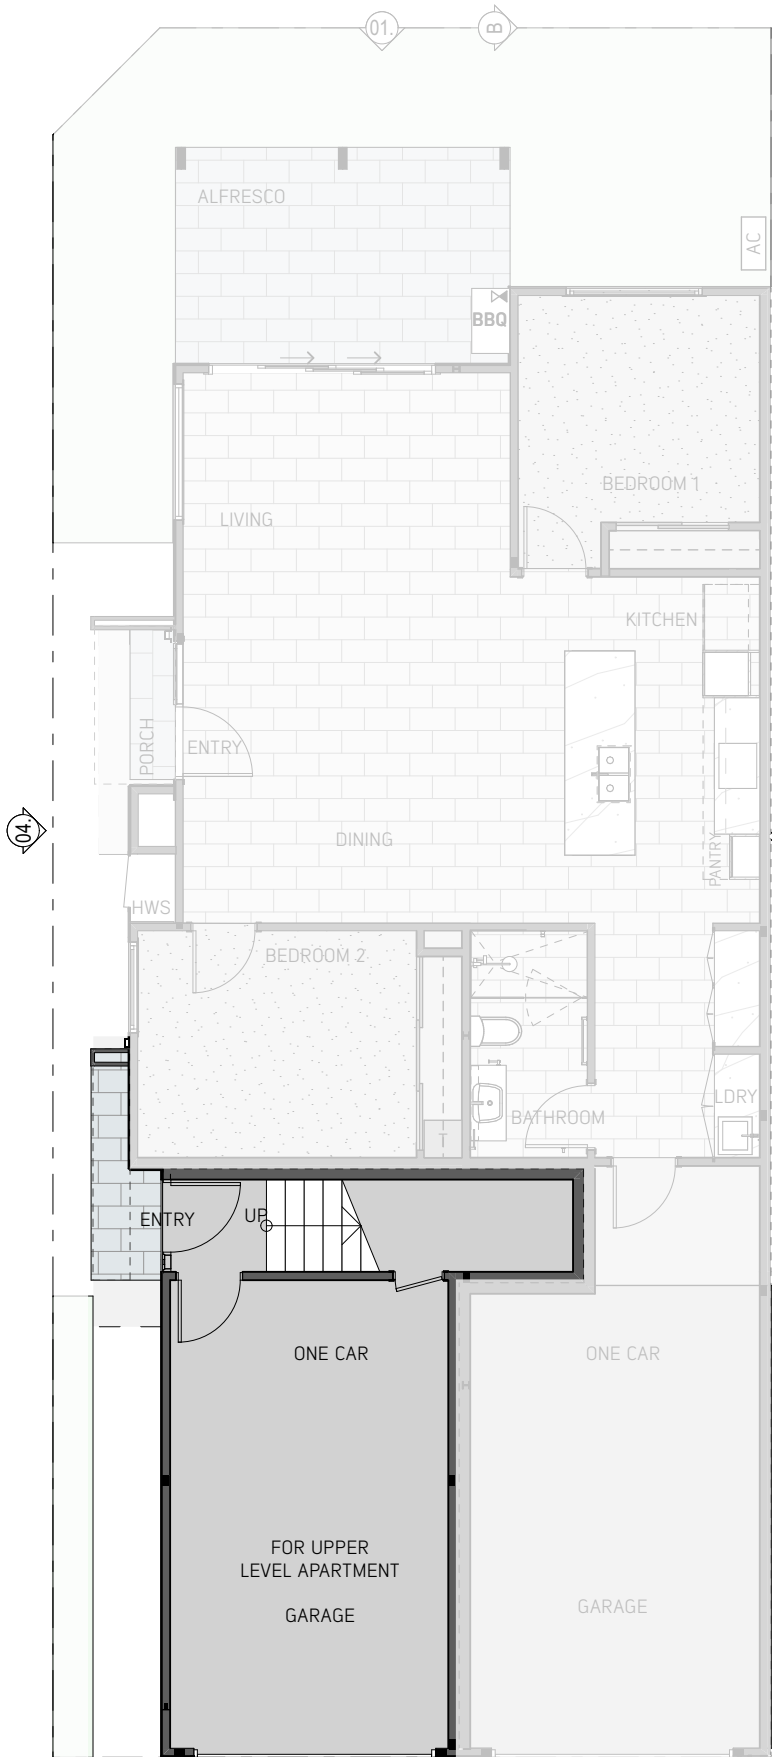


GROUND FLOOR - PLAN

1:100

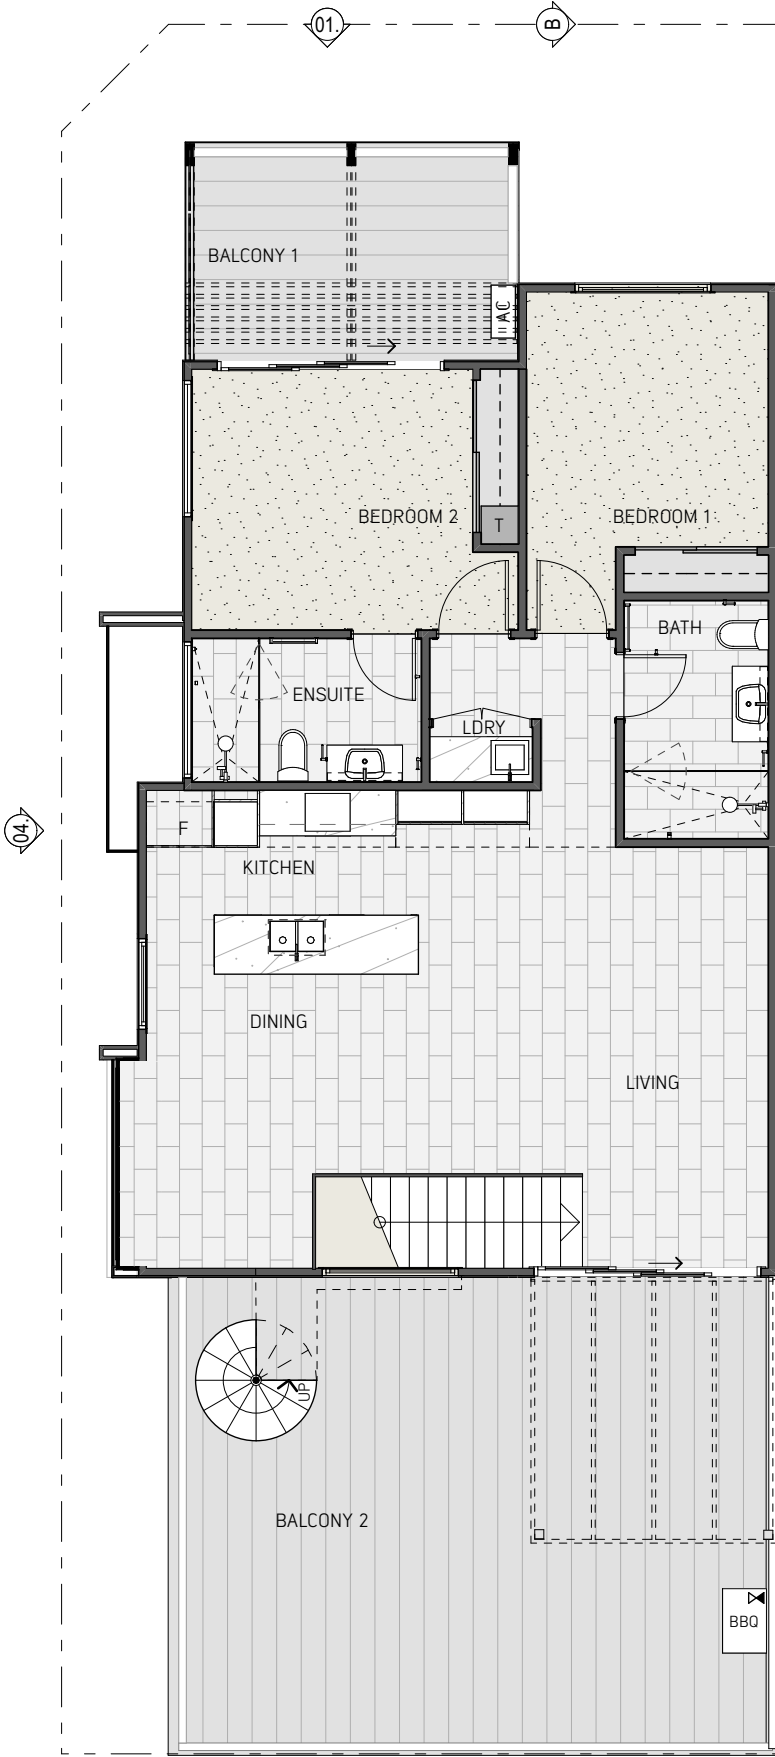

FIRST FLOOR - PLAN

1:100

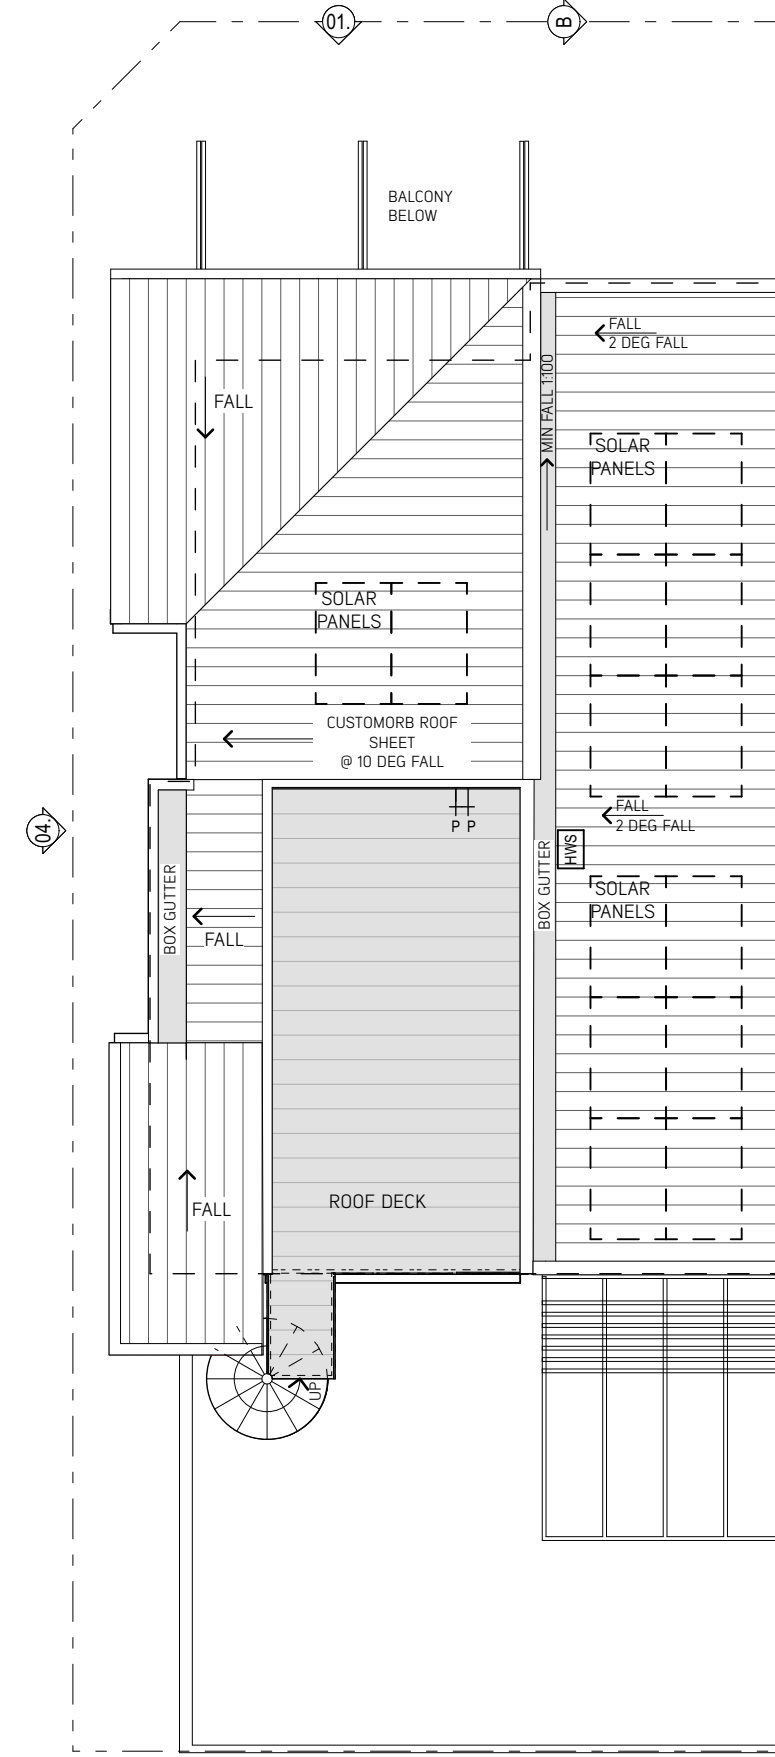

ROOF - PLAN

1:100

AIREYS:	
GROUND:	8
FIRST:	100
NSA:	108
GARAGE:	
PORCH:	2
BALCONY 1:	12
BALCONY 2:	52
ROOF DECK:	25
GFA:	224
POS:	84

NOTE:
PLANS MAY BE A MIRROR VERSION
DEPENDING ON ORIENTATION IN LOT

SALES CONTRACT
DOCUMENTS



Arcadia Studio Pty Ltd
ABN 42 625 145 992
Studio 5 / 109 Hawke Street
WEST MELBOURNE 3003
frontdesk@arc-studio.com.au
www.arc-studio.com.au

Client
INTRAPAC
Project
NEW TOWNHOUSES



Project Address
QUAY 2
TORQUAY

Date
7/10/19

Project Number
A1617025

Scale
1:100 @ A3


House Type

AIREYS
Facade Type
- WITH ROOF DECK

Drawing
PLANS


Revision

Disclaimer: The content contained in these architectural plans (Plans) remains at all times the intellectual property of Intrapac Property Pty Ltd (Company). The Plans are provided strictly on the basis of and subject to these terms. By taking a copy of the Plans, you acknowledge and represent to the Company that you have read, understood and accepted these terms and agree to keep the Plans confidential. The Plans are current as at the date of issue, and are approximate and for illustrative purposes only. Any furnishings illustrated are not included. To the extent permitted by law, no guarantees, warranties or representations as to the accuracy and completeness of the Plans are made. The Company may substitute items with equivalent items, use substitute product(s) or modify the Plans (including any specifications or dimensions represented on the Plans) due to building and design controls that could not be reasonably foreseen at the time of issue, product changes, unavailability, and similar reasons. You should review the specific terms of the contract of sale prior to purchase. The provisions of the contract of sale override any inconsistency with these Plans. To the extent permitted by law, the Company and its directors, officers, employees, advisers and agents expressly disclaim all liability which may be based on any information, statement or opinion contained in or omitted from the Plans. You must not rely upon such information in any way. The Company accepts no liability for any action taken or not taken by any party in reliance on the Plans.

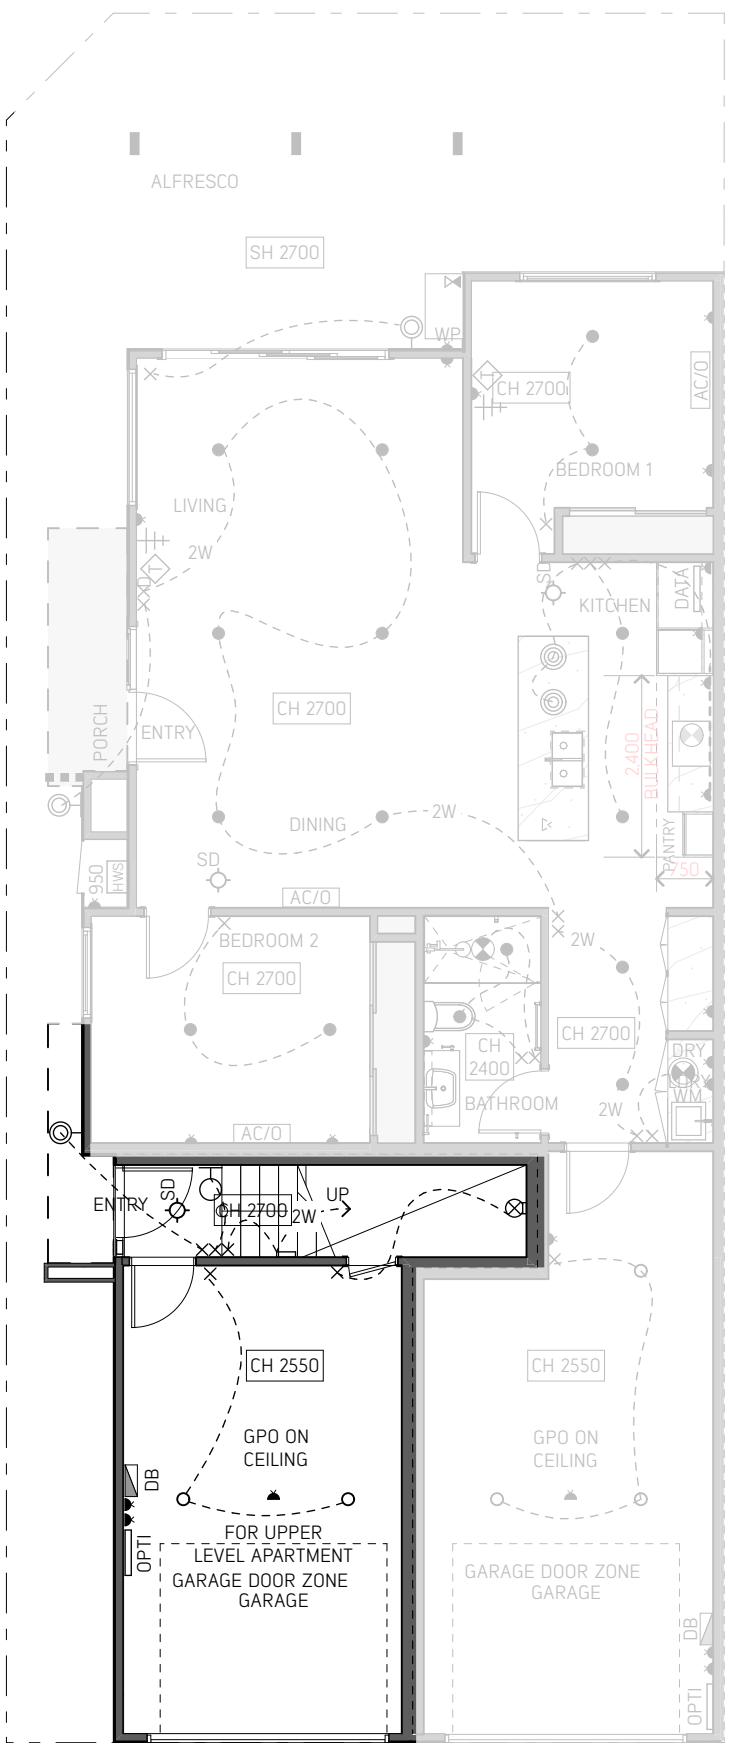


GROUND FLOOR - RCP

1:100

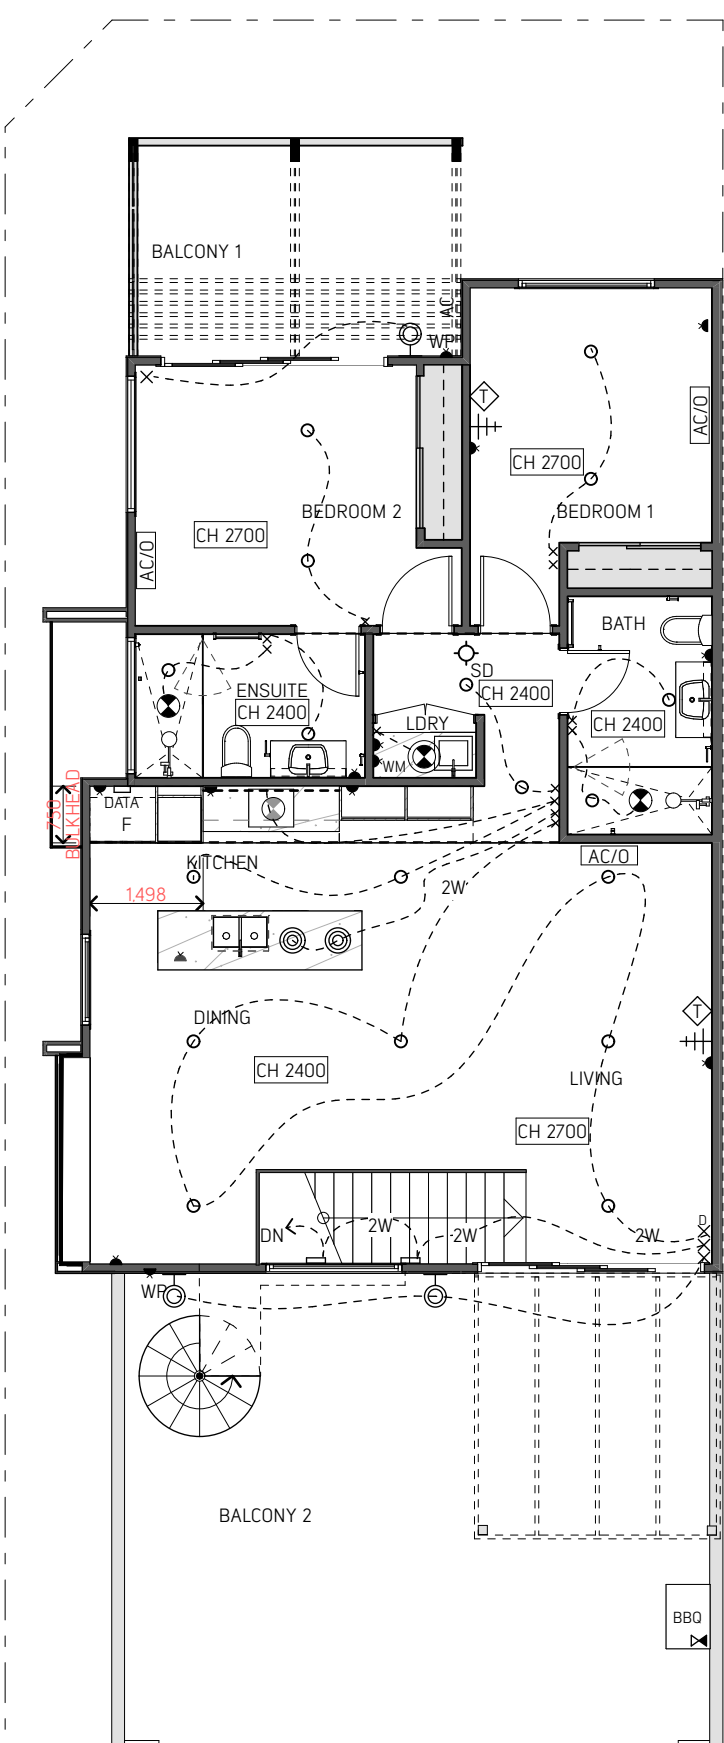

FIRST FLOOR - RCP

1:100

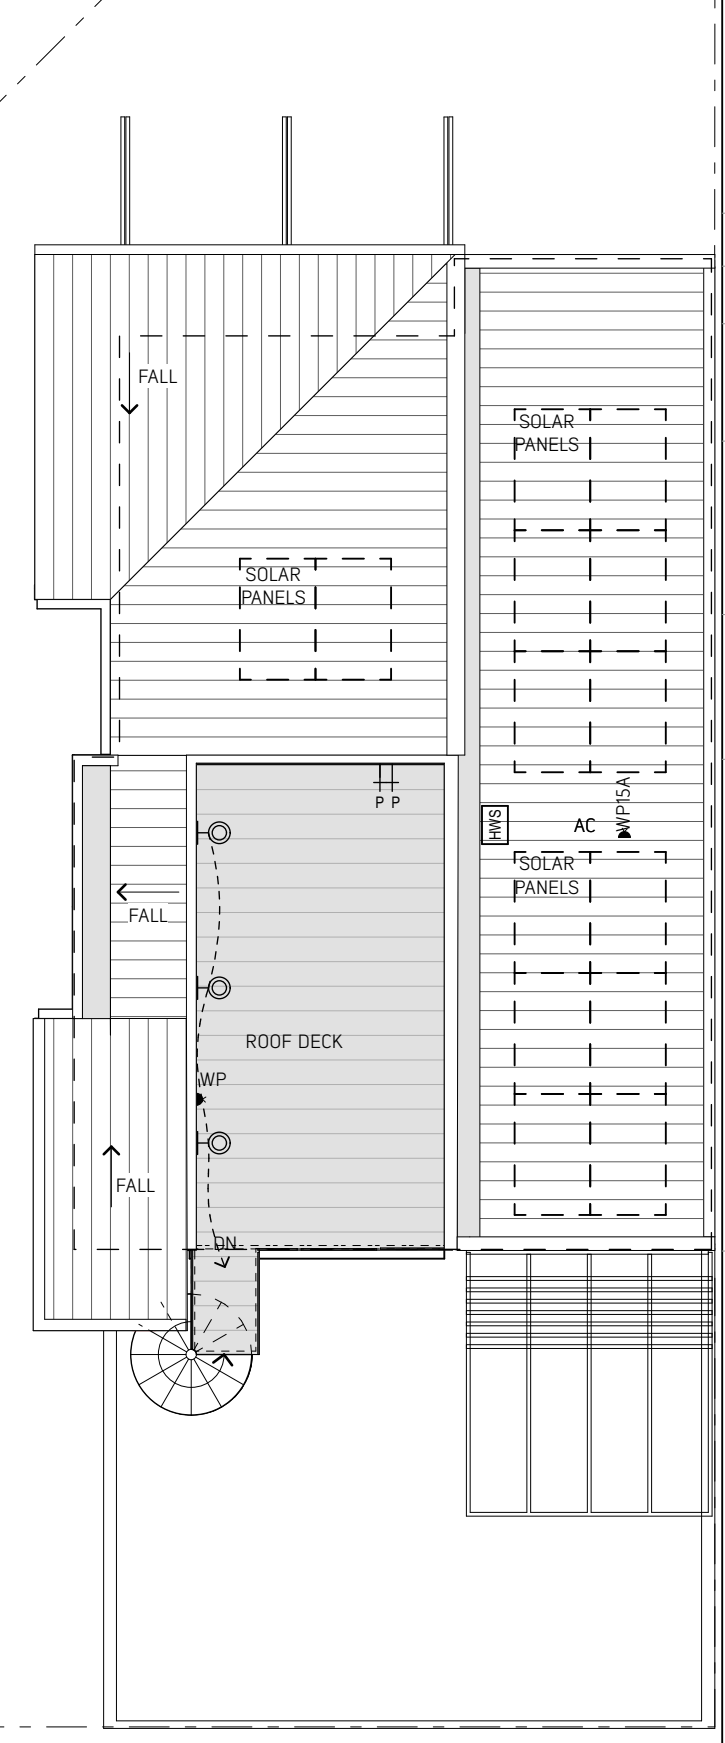

ROOF - PLAN

1:100

LEGEND:

DB

DISTRIBUTION BOARD

OPTI

OPTICOM INTERNET
SUPPLY POINT
[+ DEDICATED GPO]

DATA

MODEM/ROUTER POINT
[+ DEDICATED GPO]

SD

SMOKE DETECTOR

GAS SOCKET OUTLET

DOUBLE GPO
200mm ABOVE F.L.
UNLESS NOTED OTHERWISE.
WP = W/PROOF 15A = 15 AMP

CH 2700

CEILING HEIGHT
ABOVE FLOOR LEVEL

SH 2700

SOFFIT HEIGHT
ABOVE FLOOR LEVEL

GCH 2700

CEILING HEIGHT
ABOVE GARAGE SLAB

X

SWITCH

D X

SWITCH WITH DIMMER

2W

2 WAY SWITCH

*

MOTION SENSOR

O

LT-01 L.E.D. DOWNLIGHT

OE

E - FOR EXTERNAL SOFFITS

LT-02 PENDANT LIGHT OVER
KITCHEN BENCH

LT-03 KITCHEN O/HEAD L.E.D.

LT-04 STAIR LIGHT

LT-05 WALL LIGHT - EXTERNAL
PORCH - NOM. 2200 ABOVE F.L.
ROOF DECK - NOM. 700 ABOVE F.L.

LT-06 L.E.D. DOWNLIGHT
SURFACE MOUNTED
FOR HOUSE TYPE X

LT-07 LIGHT IN
CUPBOARD OR ROOF

CEILING EXHAUST FAN

CEILING EXHAUST FAN
+ DOWNLIGHT

RANGEHOOD EXHAUST

TELEVISION POINT*
200mm ABOVE F.L.
UNLESS NOTED OTHERWISE.
* OUTLET TO ALLOW FOR
TV ANTENNA AND CABLE TV

CAT 6 CABLE POINT *
200mm ABOVE F.L.
UNLESS NOTED OTHERWISE.
* OUTLET TO ALLOW FOR
TELEPHONE AND DATA

AC

AIR CON CONDENSOR UNIT

AC/O

AIR CON OUTLET MOUNTED
JUST BELOW CORNICE

AP

ACCESS PANEL
RONDO PANTHER

HWS

HOT WATER SERVICE

HU

HEATING UNIT OVER

SL

SKYLIGHT

NOTE:
PLANS MAY BE A MIRROR VERSION
DEPENDING ON ORIENTATION IN LOT

SALES CONTRACT
DOCUMENTS

ARCADIA

Client

INTRAPAC

Project

NEW TOWNHOUSES

Project Address

QUAY 2
TORQUAY

Project Number

A1617025

House Type

AIREYS

Facade Type

- WITH ROOF DECK

Drawing

ELECTRICAL PLANS

Date

7/10/19

Scale

1:100 @ A3


Revision

ARCADIA

Studio 5 / 109 Hawke Street
WEST MELBOURNE 3003
frontdesk@arc-studio.com.au
www.arc-studio.com.au


INTRAPAC
PROPERTY

Disclaimer: The content contained in these architectural plans (Plans) remains at all times the intellectual property of Intrapac Property Pty Ltd (Company). The Plans are provided strictly on the basis of and subject to these terms. By taking a copy of the Plans, you acknowledge and represent to the Company that you have read, understood and accepted these terms and agree to keep the Plans confidential. The Plans are current as at the date of issue, and are approximate and for illustrative purposes only. Any furnishings illustrated are not included. To the extent permitted by law, no guarantees, warranties or representations as to the accuracy and completeness of the Plans are made. The Company may substitute items with equivalent items, use substitute product(s) or modify the Plans (including any specifications or dimensions represented on the Plans) due to building and design controls that could not be reasonably foreseen at the time of issue, product changes, unavailability, and similar reasons. You should review the specific terms of the contract of sale prior to purchase. The provisions of the contract of sale override any inconsistency with these Plans. To the extent permitted by law, the Company and its directors, officers, employees, advisers and agents expressly disclaim all liability which may be based on any information, statement or opinion contained in or omitted from the Plans. You must not rely upon such information in any way. The Company accepts no liability for any action taken or not taken by any party in reliance on the Plans.

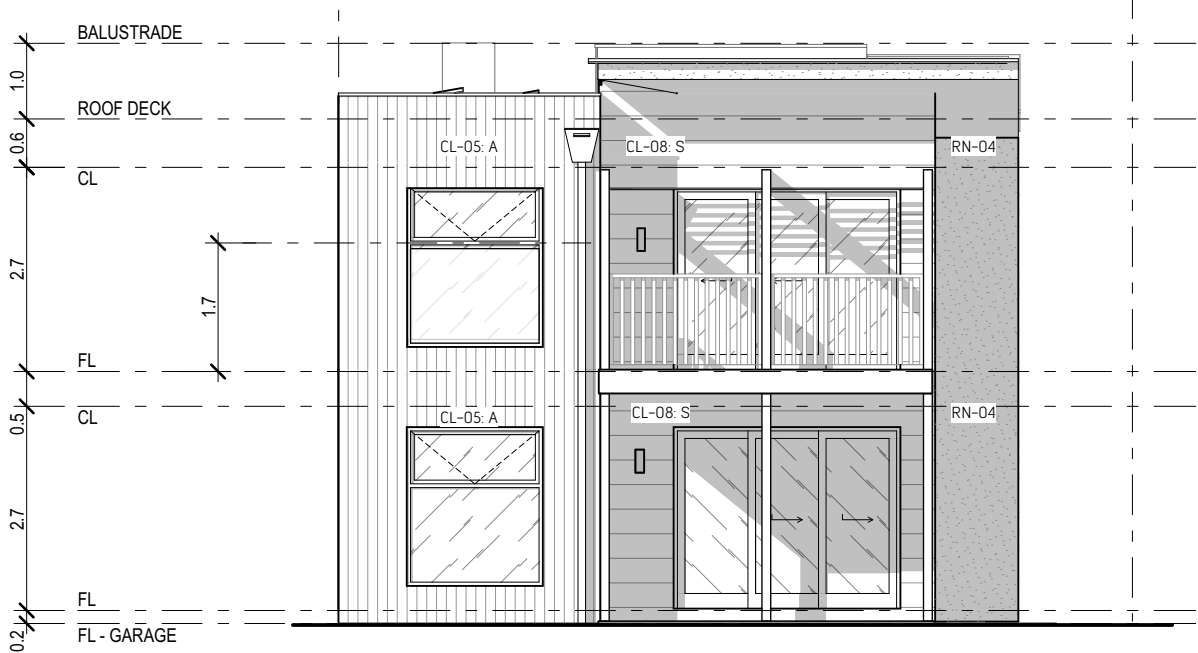


ELEVATION 01

1:100

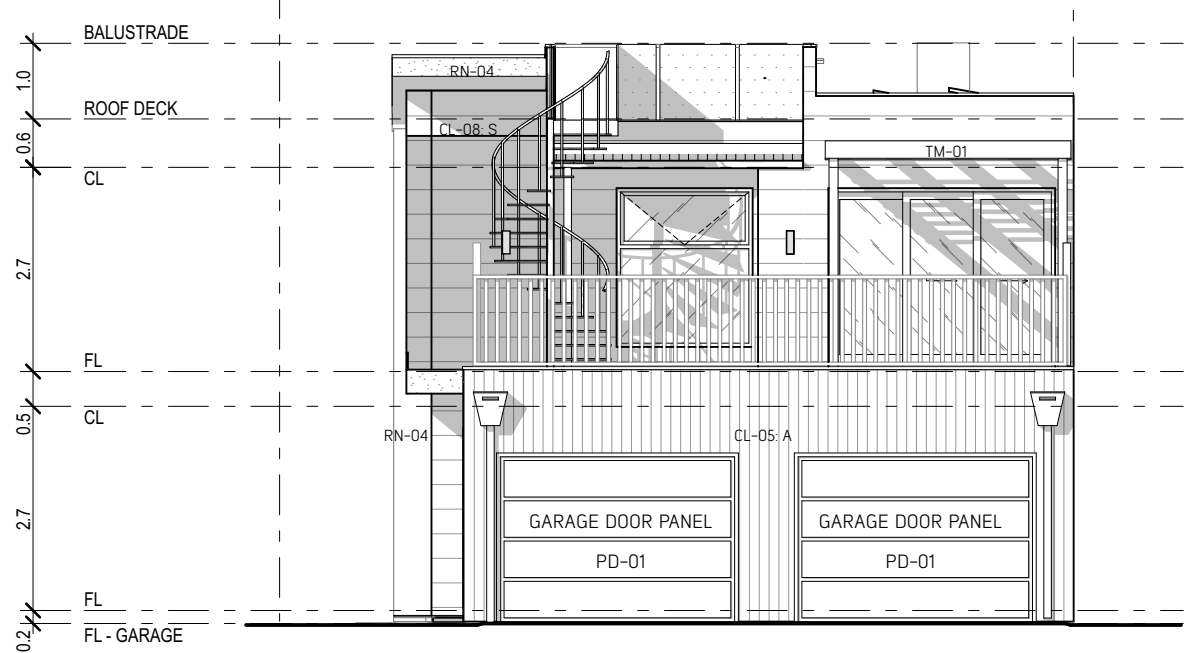


ELEVATION 03

1:100

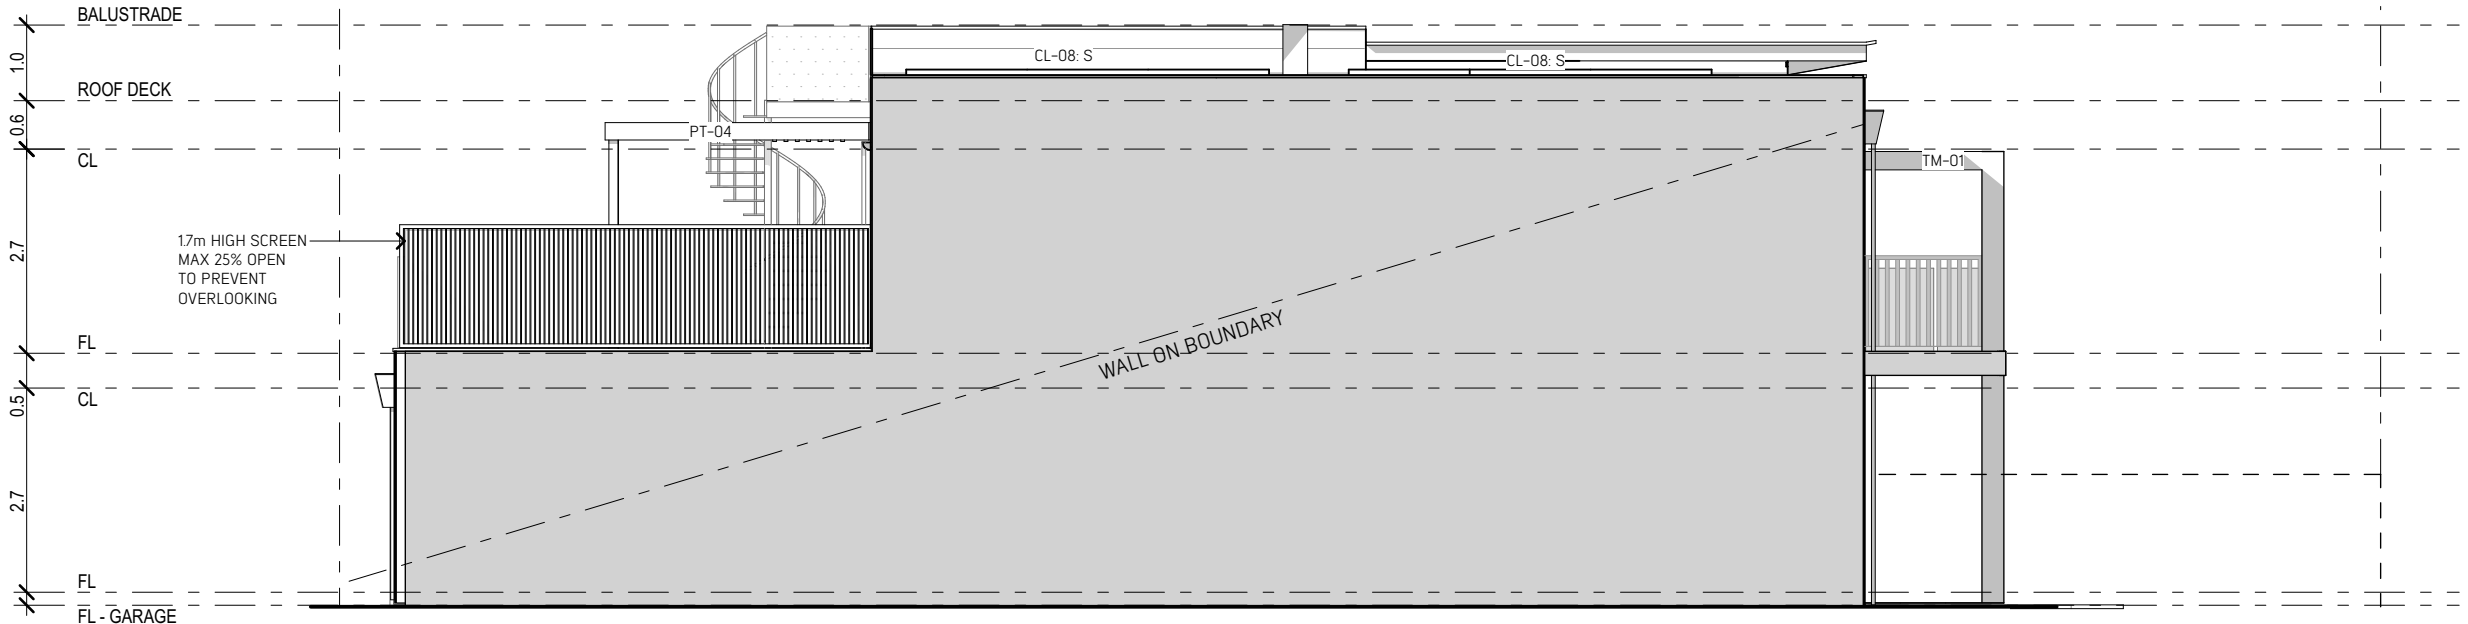

ELEVATION 02

1:100

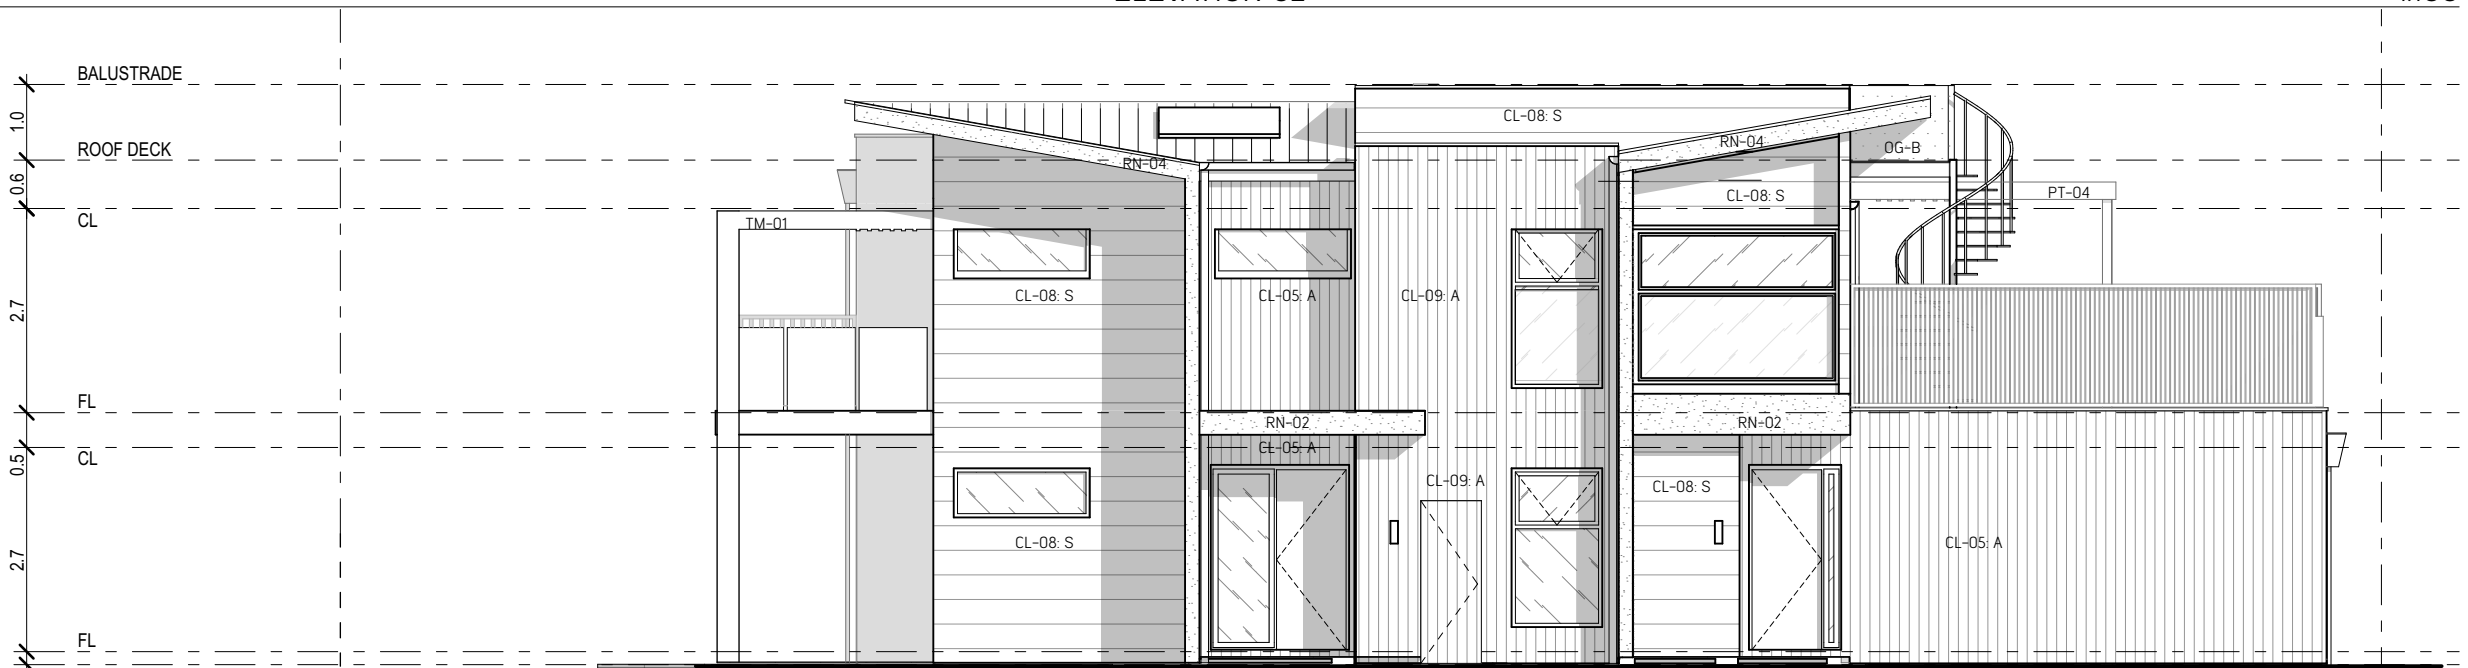

ELEVATION 04

1:100

NOTE:
PLANS MAY BE A MIRROR VERSION
DEPENDING ON ORIENTATION IN LOT

**SALES CONTRACT
DOCUMENTS**



Arcadia Studio Pty Ltd
ABN 42 625 145 992
Studio 5 / 109 Hawke Street
WEST MELBOURNE 3003
frontdesk@arc-studio.com.au
www.arc-studio.com.au

Client

INTRAPAC

Project

NEW TOWNHOUSES

Project Address

QUAY 2
TORQUAY

Date

7/10/19

Project Number

A1617025

Scale

1:100 @ A3

House Type

AIREYS

Facade Type

**- WITH ROOF DECK
- FACADE TYPE A**

Drawing

Revision

ELEVATIONS 1



Disclaimer: The content contained in these architectural plans (Plans) remains at all times the intellectual property of Intraparc Property Pty Ltd (Company). The Plans are provided strictly on the basis of, and subject to, these terms. By taking a copy of the Plans, you acknowledge and represent to the Company that you have read, understood and accepted these terms and agree to keep the Plans confidential. The Plans are current as at the date of issue, and are approximate and for illustrative purposes only. Any furnishings illustrated are not included. To the extent permitted by law no guarantees, warranties or representations as to the accuracy and completeness of the Plans are made. The Company may substitute items with equivalent items, use substitute products or modify the Plans (including any specifications or dimensions represented on the Plans) due to building and design controls that could not be reasonably foreseen at the time of issue, product changes, unavailability, and similar reasons. You should review the specific terms of the contract of sale prior to purchase. The provisions of the contract of sale override any inconsistency with these Plans. To the extent permitted by law, the Company and its directors, officers, employees, advisers and agents expressly disclaim all liability which may be based on any information, statement or opinion contained in or omitted from the Plans. You must not rely upon such information in any way. The Company accepts no liability for any action taken or not taken by any party in reliance on the Plans.



SALES CONTRACT DOCUMENTS

Arcadia Studio Pty Ltd
ABN 42 625 145 992
Studio 5 / 109 Hawke Street
WEST MELBOURNE 3003
frontdesk@arc-studio.com.au
www.arc-studio.com.au

INTRAPAC
PROPERTY

Drawing _____ Revision _____

KITCHEN

Disclaimer: The content contained in these architectural plans [Plans] remains at all times the intellectual property of Intrapac Property Pty Ltd (Company). The Plans are provided strictly on the basis of and subject to these terms. By taking a copy of the Plans, you acknowledge and represent to the Company that you have read, understood and accepted these terms and agree to keep the Plans confidential. The Plans are current as at the date of issue, and are approximate and for illustrative purposes only. Any furnishings illustrated are not included. To the extent permitted by law, no guarantees, warranties or representations as to the accuracy and completeness of the Plans are made. The Company may substitute product(s) or modify the Plans (including any specifications or dimensions represented on the Plans) due to building and design controls that could not be reasonably foreseen at the time of issue, product changes, unavailability, and similar reasons. You should review the specific terms of the contract of sale prior to purchase. The provisions of the contract of sale override any inconsistency with these Plans. To the extent permitted by law, the Company and its directors, officers, employees, advisers and agents expressly disclaim all liability which may be based on any information, statement or opinion contained in or omitted from the Plans. You must not rely upon such information in any way. The Company accepts no liability for any action taken or not taken by any party in reliance on the Plans.

EXTERNAL FINISHES SCHEDULE													NOTE: THE SELECTIONS SHOWN ARE INDICATIVE ONLY, & ARE SUBJECT TO AVAILABILITY, COST & FINAL APPROVAL. SELECTIONS MAY BE SUBSTITUTED FOR SIMILAR PRODUCTS.			
BRICK				FC CLADDING [SUBSTRATE]				FC CLADDING [PAINT FINISH]				RENDER				
BR-01	BRICKS		BRICKS PRODUCT: BORAL NUVO ASPIRE COLOUR: STORM SIZE: STANDARD MORTAR: LIGHT GREY	NOTE: ALL CLADDING HAS A PAINT FINISH THE CLADDING TAG SUFFIX INDICATES THE TYPE OF CLADDING				CL-01	PAINT		PAINT PRODUCT: DULUX PAINT COLOUR: SCILLY WHITE SIZE: FINISH:	RN-01	RENDER		RENDER PRODUCT: RENDER + DULUX PAINT COLOUR: SCILLY WHITE SIZE: FINISH:	
BR-02	BRICKS		BRICKS PRODUCT: BORAL NUVO ASPIRE COLOUR: MIST SIZE: STANDARD MORTAR: LIGHT GREY					CL-02	PAINT		PAINT PRODUCT: DULUX PAINT COLOUR: VIVID WHITE SIZE: FINISH:	RN-02	RENDER		RENDER PRODUCT: RENDER + DULUX PAINT COLOUR: VIVID WHITE SIZE: FINISH:	
				: A	AXON CLADDING		CLADDING PRODUCT: SCYON AXON + DULUX PAINT COLOUR: SIZE: 133mm PROFILE FINISH: PAINT FINISH	CL-03	PAINT		PAINT PRODUCT: DULUX PAINT COLOUR: MEDLAR HALF SIZE: FINISH:	RN-03	RENDER		RENDER PRODUCT: RENDER + DULUX PAINT COLOUR: MEDLAR HALF SIZE: FINISH:	
ST-01	TILE		EXTERNAL WALL TILE COLOUR: BASALT / BLUESTONE SIZE: 600 x 300 NOTE: LAID STACK BOND HORIZONTAL PRODUCT SUPPLY TBC	: L	LINEA CLADDING		CLADDING PRODUCT: SCYON LINEA + DULUX PAINT COLOUR: SIZE: 180mm PROFILE FINISH: PAINT FINISH	CL-04	PAINT		PAINT PRODUCT: DULUX PAINT COLOUR: MONUMENT SIZE: FINISH:	RN-04	RENDER		RENDER PRODUCT: RENDER + DULUX PAINT COLOUR: MONUMENT SIZE: FINISH:	
				: S	STRIA CLADDING		CLADDING PRODUCT: SCYON STRIA + DULUX PAINT COLOUR: SIZE: 325mm PROFILE FINISH: PAINT FINISH	CL-05	PAINT		RENDER PRODUCT: DULUX PAINT COLOUR: MILTON MOON SIZE: FINISH:	RN-05	RENDER		RENDER PRODUCT: RENDER + DULUX PAINT COLOUR: MILTON MOON SIZE: FINISH:	
TD-01	TIMBER DECKING		DECKING COMPANY: ANHUI RED FOREST COLOUR: TEAK N14 SIZE:	NOTE: CL-09:A TO MATCH PD-01 AS CLOSELY AS POSSIBLE. CL-10:A TO MATCH PD-02 AS CLOSELY AS POSSIBLE.				CL-06	PAINT		RENDER PRODUCT: DULUX PAINT COLOUR: WARM NEUTRAL SIZE: FINISH:	RN-06	RENDER		RENDER PRODUCT: RENDER + DULUX PAINT COLOUR: WARM NEUTRAL SIZE: FINISH:	
NOTE: ALL MATERIALS / FINISHES ARE SUBJECT TO CHANGE DEPENDANT UPON AVAILABILITY OF PRODUCTS AT TIME OF CONSTRUCTION				CL-09:A	STAINED SCYON AXON CLADDING		SUBSTRATE: SCYON AXON FC CLADDING - GRAINED 133mm PROFILE FINISH: CABOTS DECK + STAIN [OIL BASED] COLOUR: 'HUON PINE' [2 COATS] NOTE: TBC AFTER ON SITE SAMPLE	CL-07	PAINT		RENDER PRODUCT: DULUX PAINT COLOUR: HOG BRISTLE HALF SIZE: FINISH:	RN-07	RENDER		RENDER PRODUCT: RENDER + DULUX PAINT COLOUR: HOG BRISTLE HALF SIZE: FINISH:	
				CL-10:A	STAINED SCYON AXON CLADDING		SUBSTRATE: SCYON AXON FC CLADDING - GRAINED 133mm PROFILE FINISH: CABOTS DECK + STAIN [OIL BASED] COLOUR: 'EBONY' [2 COATS] NOTE: TBC AFTER ON SITE SAMPLE	CL-08	PAINT		RENDER PRODUCT: DULUX PAINT COLOUR: LEXICON SIZE: FINISH:	RN-08	RENDER		RENDER PRODUCT: RENDER + DULUX PAINT COLOUR: LEXICON SIZE: FINISH:	

PAINT				ROOF				TIMBER / TIMBER LOOK				METAL CAPPINGS, TRIMS, FASCIAS, BATTENS				
PT-01	PAINT		PAINT PRODUCT: DULUX PAINT COLOUR: SCILLY WHITE SIZE: FINISH:	RF-01	ROOF SHEET		ROOF SHEET PRODUCT: CUSTOMORB COLOUR: MONUMENT FINISH:	TM-01	TIMBER		TIMBER – LIGHT PRODUCT: SIKKENS COLOUR: NATURAL SIZE: FINISH: STAIN	OR SIMILAR	MT-01	METAL		METAL PRODUCT: DULUX/ COLORBOND COLOUR: MONUMENT FINISH: POWDERCOAT
PT-02	PAINT		PAINT PRODUCT: DULUX PAINT COLOUR: VIVID WHITE SIZE: FINISH:	RF-02	ROOF SHEET		ROOF SHEET PRODUCT: TRIMDEK COLOUR: MONUMENT FINISH:	AL-01	ALUMINIUM		ALUMINIUM WITH TIMBER LOOK POWDERCOAT – LIGHT COLOUR: SIZE: FINISH:	OR SIMILAR	MT-02	METAL		METAL PRODUCT: ZINCALUME
PT-03	PAINT		PAINT PRODUCT: DULUX PAINT COLOUR: MEDLAR HALF SIZE: FINISH:	RF-03	ROOF SHEET		ROOF SHEET PRODUCT: CUSTOMORB COLOUR: ZINCALUME FINISH:	PD-01	GARAGE DOOR		ALUMINIUM GARAGE DOOR PANEL TYPE: SECTIONAL OVERHEAD COMPANY: McKNIGHT GARAGE DOORS FINISH: "DECOWOOD – SNOWGUM" OR SIMILAR		MT-03	METAL		METAL PRODUCT: DULUX/ COLORBOND COLOUR: SURF MIST
PT-04	PAINT		PAINT PRODUCT: DULUX PAINT COLOUR: MONUMENT SIZE: FINISH:	RF-04	ROOF SHEET		ROOF SHEET PRODUCT: TRIMDEK COLOUR: ZINCALUME FINISH:	NOTE: TM-01 + AL-01 ARE TO MATCH PD-01 AS CLOSELY AS POSSIBLE. TM-02 + AL-02 ARE TO MATCH PD-02 AS CLOSELY AS POSSIBLE.					MT-04	METAL		METAL PRODUCT: DULUX/ COLORBOND COLOUR: SHALE GREY
PT-05	PAINT		RENDER PRODUCT: DULUX PAINT COLOUR: MILTON MOON SIZE: FINISH:	RF-05	ROOF SHEET		ROOF SHEET PRODUCT: CUSTOMORB COLOUR: SURFMIST FINISH:						AL-03	ALUMINIUM		ALUMINIUM PRODUCT: ALUMINIUM POWDERCOAT COLOUR: EVENING HAZE
PT-06	PAINT		RENDER PRODUCT: DULUX PAINT COLOUR: WARM NEUTRAL SIZE: FINISH:	RF-06	ROOF SHEET		ROOF SHEET PRODUCT: TRIMDEK COLOUR: SURFMIST FINISH:	TM-02	TIMBER		TIMBER – DARK PRODUCT: SIKKENS COLOUR: WALNUT SIZE: FINISH: STAIN	OR SIMILAR	AL-04	ALUMINIUM		ALUMINIUM PRODUCT: ALUMINIUM POWDERCOAT COLOUR: MONUMENT
PT-07	PAINT		RENDER PRODUCT: DULUX PAINT COLOUR: HOG BRISTLE HALF SIZE: FINISH:	RF-07	ROOF TILE		ROOF TILES PRODUCT: MONIER HORIZON COLOUR: CAMELOT FINISH:	AF-01	DOOR & WINDOW FRAMES		DOOR & WINDOW FRAMES PRODUCT: ALUMINIUM POWDERCOAT COLOUR: DULUX C29 MONUMENT	GLASS				
PT-08	PAINT		RENDER PRODUCT: DULUX PAINT COLOUR: LEXICON SIZE: FINISH:	RF-08	ROOF TILE		ROOF TILES PRODUCT: MONIER HORIZON COLOUR: BABYLON FINISH:	PD-02	GARAGE DOOR		ALUMINIUM GARAGE DOOR PANEL TYPE: SECTIONAL OVERHEAD COMPANY: McKNIGHT GARAGE DOORS FINISH: "DECOWOOD – CHESTNUT" OR SIMILAR					GB-01
				RF-09	ROOF SHEET		ROOF SHEET PRODUCT: CUSTOMORB COLOUR: SHALE GREY FINISH:	PD-03	GARAGE DOOR		ALUMINIUM GARAGE DOOR PANEL TYPE: SECTIONAL OVERHEAD COMPANY: McKNIGHT GARAGE DOORS FINISH: "COLORBOND – SURFMIST" OR SIMILAR	OG-B	OBSCURE GLASS BALUSTRADE		GLASS BALUSTRADE PRODUCT: GLASS COLOUR: FINISH: OBSCURE	

SALES CONTRACT
DOCUMENTS



Arcadia Studio Pty Ltd
ABN 42 625 145 992
Studio 5 / 109 Hawke Street
WEST MELBOURNE 3003
frontdesk@arc-studio.com.au
www.arc-studio.com.au

Client
INTRAPAC

Project
NEW TOWNHOUSES

Project Address
QUAY 2
TORQUAY

Date
7/10/19



Project Number
A1617025

Scale
@ A3

Drawing Title
AIREYS

Facade Type